Permit #F00022501-B

FilmL.A., Inc.
1201 W. 5th Street, Suite T-800
Los Angeles, CA 90017
t: (213)977-8600 - f: (213)977-8601
www.filmla.com

Summary Information

Permit No: F00022501-B **Type of Permit:** FILMING **Release Date:** 12/04/2009

Production Company ABC STUDIOS

Insured Company Name ABC STUDIOS
Contact Phone No. 1 818-460-7777
Contact Phone No. 2
Fax
Address 500 S BUENA VISTA ST
BURBANK, California 91521

Production Title CASTLE

Type of Production TV Drama

Producer Howard Grigsby

Director Brian Spicer

1st AD Rich Sickler

Production Manager Joan Van Horn

FilmL.A. Coordinator Hans Groszkruger

Location Manager Brad Bemis
Primary Phone Mobile - 310-991-0959
Secondary Phone

Location Assistant Alex Georges
Primary Phone Mobile - 323-791-9250
Secondary Phone

Fees

FILMLA FILM PERMIT RIDER FEE $100.00

Total Permit Fee $100.00

Number of Locations 1

NOT A PERMIT

Permit #F00022501-B

FilmL.A., Inc.
1201 W. 5th Street, Suite T-800
Los Angeles, CA 90017
t: (213)977-8600 - f: (213)977-8601
www.filmla.com

Summary Information — Location

Permit Number F00022501-B
Production Company ABC STUDIOS
Insured Company ABC STUDIOS
Production Title CASTLE

Location Manager Brad Bemis
Primary Phone Mobile - 310-991-0959
Secondary Phone

Location Address 515 W 7th St, Los Angeles, CA, 90014

Location Names

Location Type Bar

Location Description SEVEN GRAND

Prep Dates 12/2/2009 - 12/2/2009 07:00 - 19:00

Film Dates 12/3/2009 - 12/3/2009 07:00 - 07:00

Strike Dates 12/4/2009 - 12/4/2009 07:00 - 19:00

Open or Closed to the Public Closed

Generic Conditions
Community Survey Required
Equipment vehicles may park on one side of street
Must comply with attached conditions
Must Maintain 5' Clearance on Sidewalks/Walkways
Must maintain local/emergency access
No Cast and Crew parking on areas streets.

Please see attached documents
olive castle.pdf
7th revised castle.pdf
7TH + 1 CASTLE.pdf
7TH GRAND TO OLIVE CASTL.pdf
SS CURB +1 7TH CASTL.pdf
Downtown LA July 2009.pdf

Equipment on Location

Type	Quantity
5 or 10 ton trucks	4
Cast/Crew vehicles	80
Cube Trucks	4
Generator	1
Motor Homes	4
Semi Trucks	3
Stakebed Trucks	3
Vans	4

Personnel on Location

Type	Quantity
Cast	5
Crew	80
Extras	5
Off-Duty/Retired LAPD Officer(s)	2
Spot Check	1

Filming Activities Drive ups & away; Equipment on sidewalk, in curb lane & across street; Interior Dialogue; Intermittent pedestrian control; Intermittent traffic control - 2 minutes standard; Wetdown; Filming in alley;

Jurisdiction **Political:** Los Angeles City - Council District 09 **Police:** Los Angeles Police Department **Fire:** Los Angeles City

Location Notes

Coordinator Note RIDER "B" EXTENDS END TIME TO 0700

Parking **Base Camp** **Crew Parking**

NOT A PERMIT

FilmL.A., Inc.
1201 W. 5th Street, Suite T-800
Los Angeles, CA 90017
t: (213)977-8600 - f: (213)977-8601
www.filmla.com

Summary Information

Location

Permit Number F00022501-B
Production Company ABC STUDIOS
Insured Company ABC STUDIOS
Production Title CASTLE

Location Manager Brad Bemis
Primary Phone Mobile - 310-991-0959
Secondary Phone

Location Type : To Be Determined
Street :

Location Type : To Be Determined
Street :

NOT A PERMIT

Permit #F00022501-B

		ROAD WORK AHEAD	CENTER RIGHT LANE CLOSED AHEAD	NARROW LANE AHEAD	LANE CLOSED	W1-6(R)/(L) CONE MOUNTED	END ROAD WORK
		W20-1	W20-5 (C),(R)	C12	C30		G20-2

LEGEND:

ARROW BOARD	TYPE I BARRICADE W/SIGN	CONSTRUCTION WARNING SIGN
CONE PATTERN DELINEATION	WORK AREA CLOSURE	DRIVEWAY

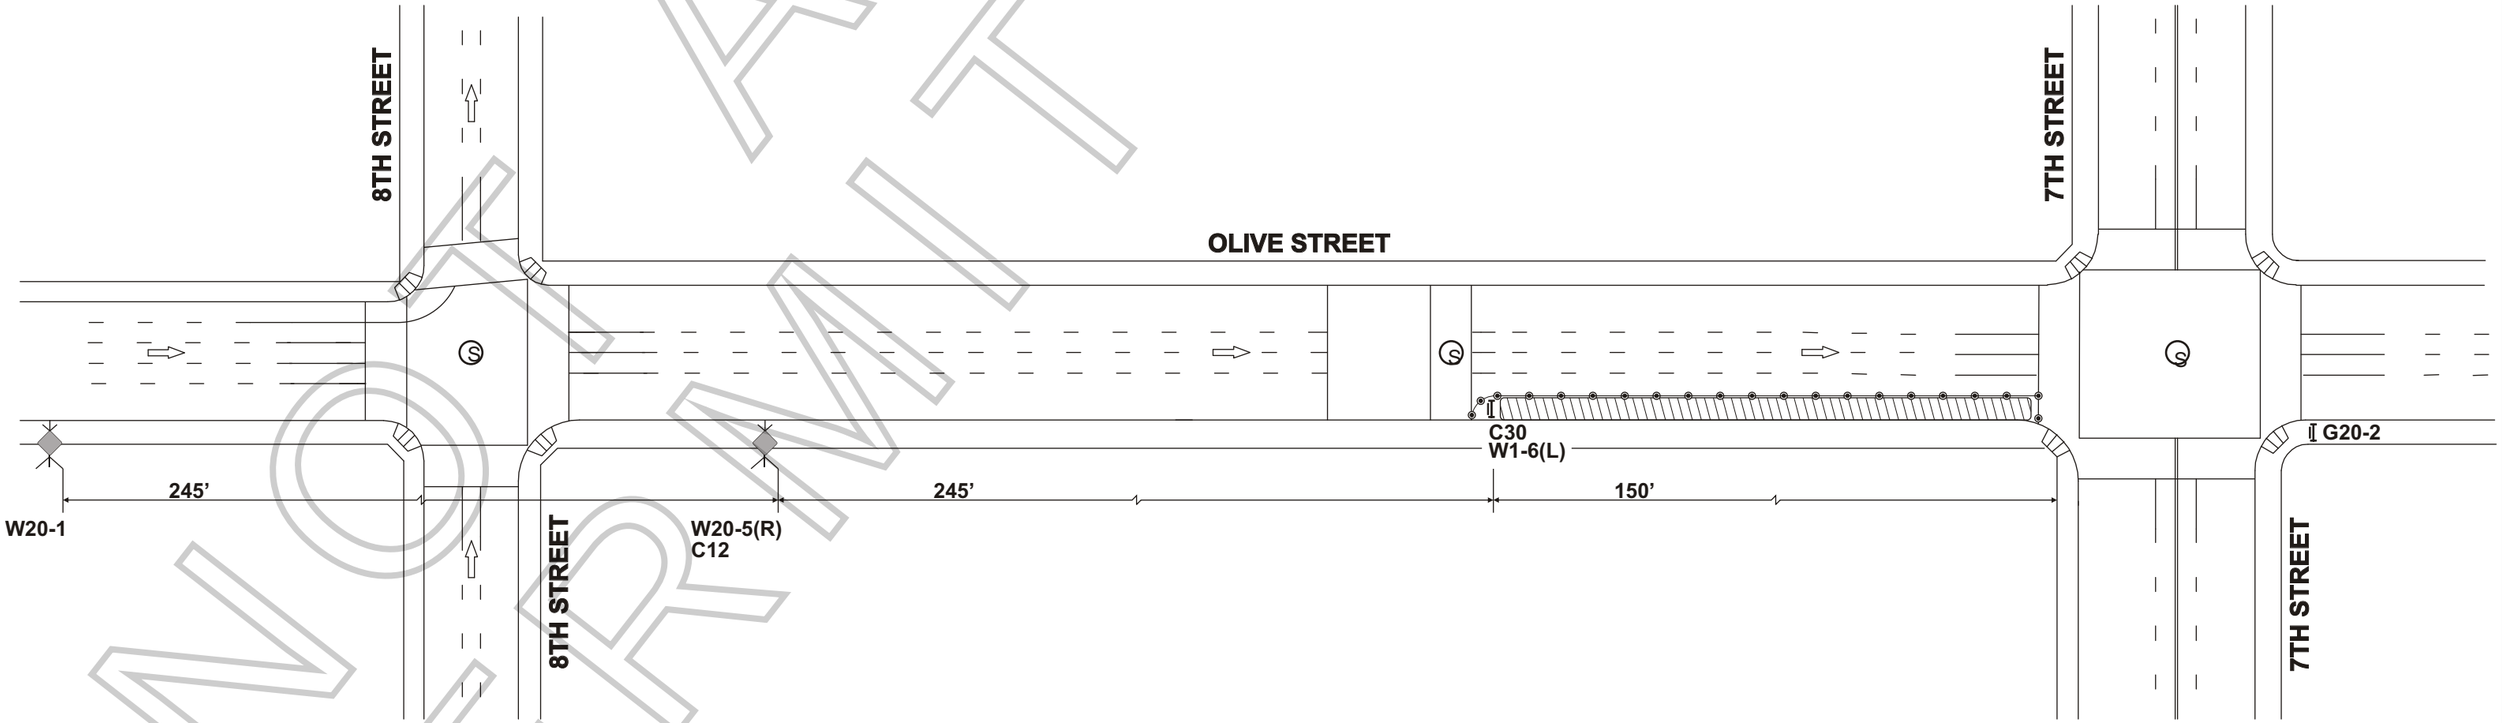

NOT A PERMIT

1. **DATE/TIME: 12/03/09 FROM 17:00 TO 05:00 HOURS**
2. ALL SIGNING, STRIPING, AND TRAFFIC CONTROL DEVICES SHALL CONFORM TO THE (CURRENT) STATE OF CALIFORNIA DEPARTMENT OF TRANSPORTATION (CALTRANS) STANDARD PLANS AND STANDARD SPECIFICATIONS, CALIFORNIA MUTCD, AND ANY ADDENDUMS THERETO, AND AS SHOWN ON THESE PLANS, SYMBOLS AND ABBREVIATIONS USED ARE SHOWN ON CALTRANS STANDARD PLANS A10A&B, A20A-D, AND A24A-E.
3. THERE WILL BE NO INTERFERENCE WITH TRAFFIC SIGNALS OR CROSSWALKS
4. CONES WILL BE 28” MINIMUM HEIGHT AND HAVE REFLECTORIZED SLEEVES FOR NIGHT WORK.
5. POLICE WILL DIRECT TRAFFIC IF NECESSARY.

RIGHT OF WAY INC	TRAFFIC CONTROL FOR:	PROJECT LOCATION:	LOCATION CONTACT:
150 E. ARROW HWY., SAN DIMAS, CA 91773 PH: (626) 930-9292 - FAX: (626) 930-9220 CA LIC #792675 PLANS DRAWN BY: MATT COUMANS TRAFFIC CONTROL PLANS ARE DRAWN PER MUTCD & 2009 WATCH MANUAL	CASTLE PMT # F22501 ABC PRODUCTION.	OLIVE ST 7TH STREET - 150’ SOUTH CITY OF LOS ANGELES, CA	P.P.S. / CHRIS AGNEW PHN: (323) 465-9179 FILM LA CONTACT: HANS GROSZKRUGER

Permit #F00022501-B

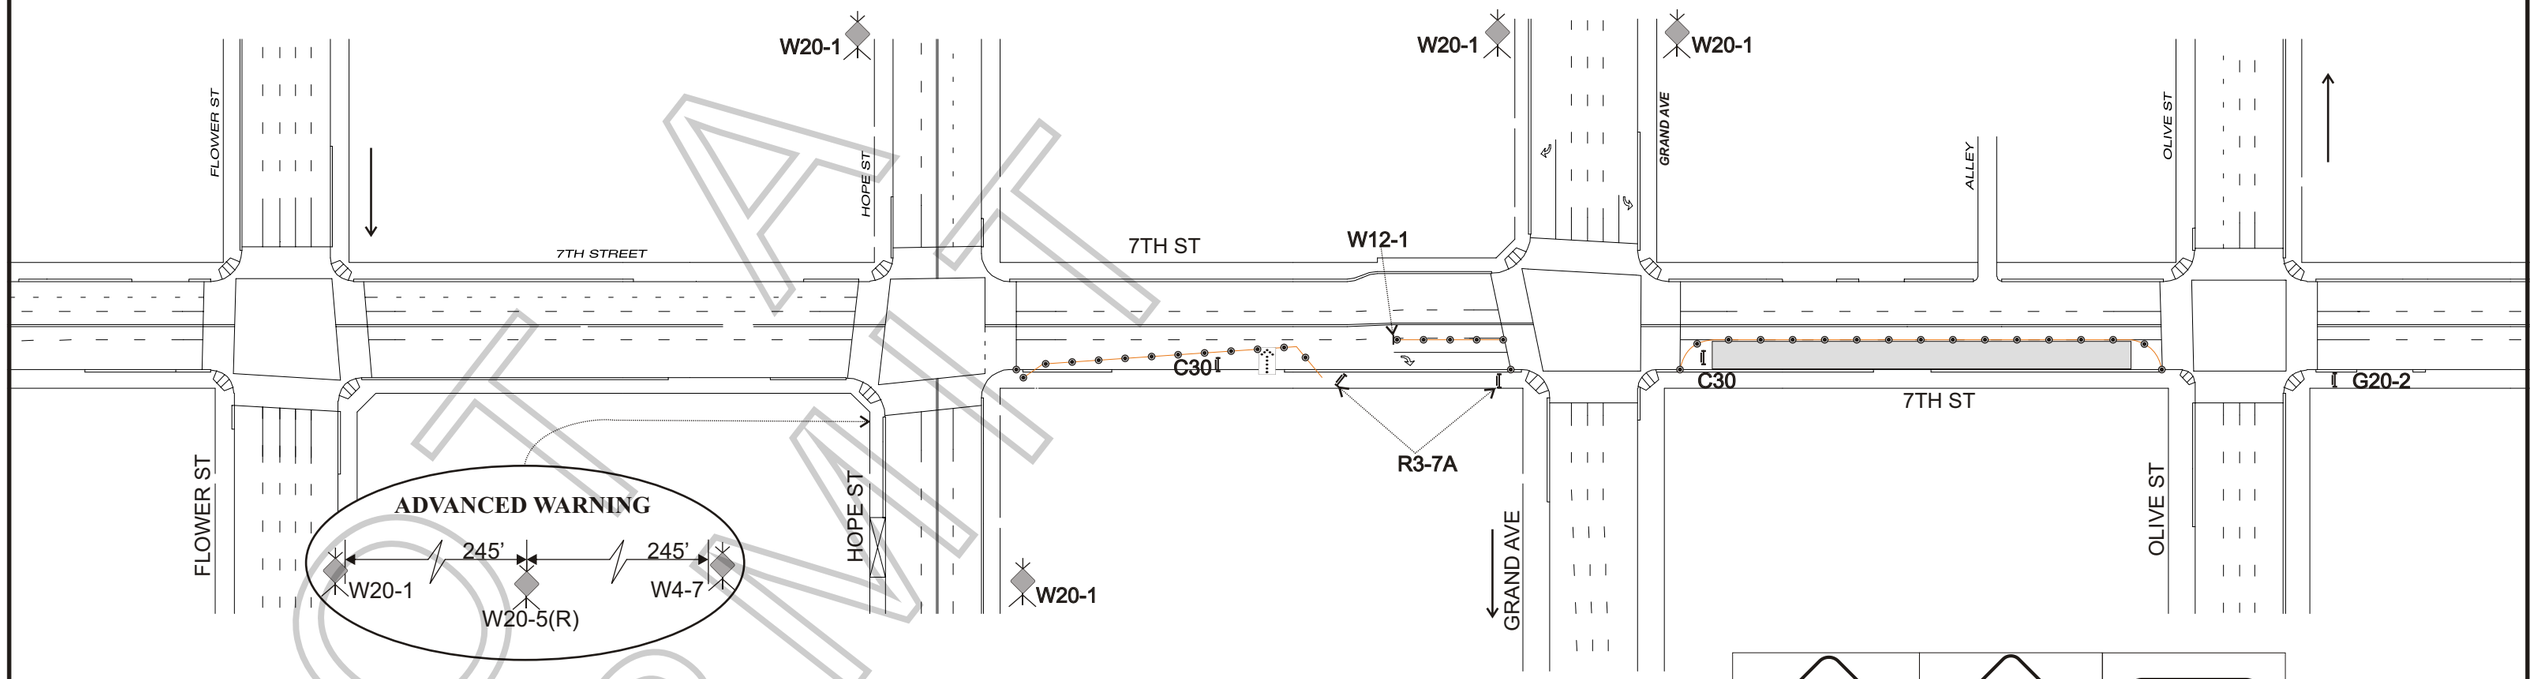

1. **DATE/TIME: 12/03/09 FROM 21:00 - 03:00 HOURS**
2. ALL SIGNING, STRIPING, AND TRAFFIC CONTROL DEVICES SHALL CONFORM TO THE (CURRENT) STATE OF CALIFORNIA DEPARTMENT OF TRANSPORTATION (CALTRANS) STANDARD PLANS AND STANDARD SPECIFICATIONS, CALIFORNIA MUTCD, AND ANY ADDENDUMS THERETO, AND AS SHOWN ON THESE PLANS, SYMBOLS AND ABBREVIATIONS USED ARE SHOWN ON CALTRANS STANDARD PLANS A10A&B, A20A-D, AND A24A-E.
3. THERE WILL BE NO INTERFERENCE WITH TRAFFIC SIGNALS OR CROSSWALKS
4. CONES WILL BE 28" MINIMUM HEIGHT AND HAVE REFLECTORIZED SLEEVES FOR NIGHT WORK.
5. POLICE WILL DIRECT TRAFFIC IF NECESSARY.

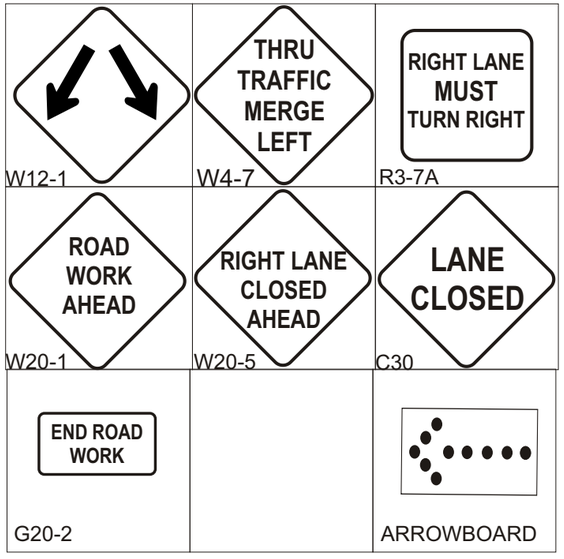

RIGHT OF WAY INC	TRAFFIC CONTROL FOR:	PROJECT LOCATION:	LOCATION CONTACT:
150 E. ARROW HWY., SAN DIMAS, CA 91773 PH: (626) 930-9292 - FAX: (626) 930-9220 CA LIC #792675 PLANS DRAWN BY: STEVE OSBORN TRAFFIC CONTROL PLANS ARE DRAWN PER MUTCD & 2009 WATCH MANUAL	CASTLE PMT# F22501 ABC	7TH ST GRAND AVE - OLIVE ST CITY OF LOS ANGELES, CA	P.P.S. / CHRIS AGNEW PHONE: (323) 465-9179 **FILM LA CONTACT**: HANS GROSZKRUGER

LEGEND:	
WORK AREA CLOSURE	TYPE I BARRICADE W/SIGN
CONE PATTERN DELINEATION	CONSTRUCTION WARNING SIGN

DWG # 1

NOT A PERMIT

Permit #F00022501-B

ROAD WORK AHEAD	RIGHT LANE CLOSED AHEAD		LANE CLOSED
W20-1	W20-5(R)	W4-2(R)	C30(CA)

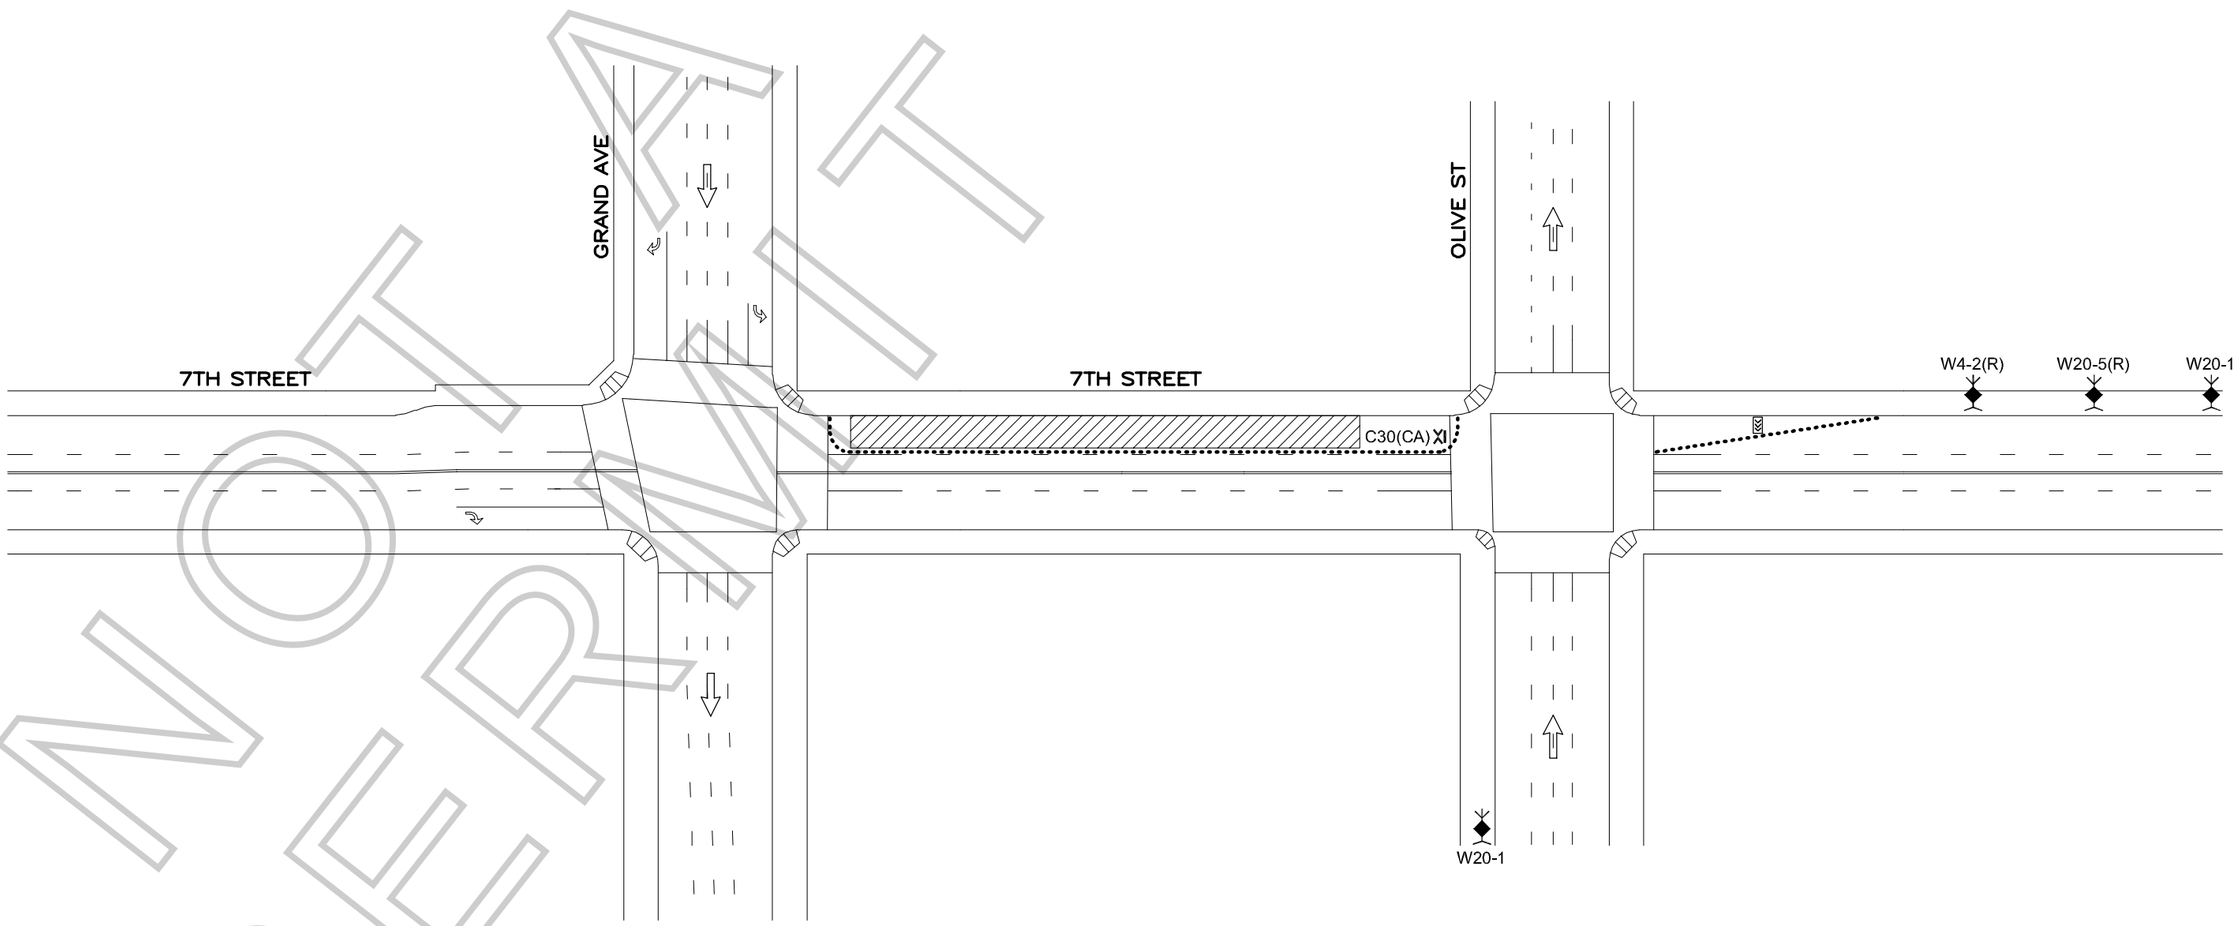

NOT A PERMIT

RIGHT OF WAY INC.	TRAFFIC CONTROL FOR:	LOCATION CONTACT:	CLOSURE DATES:	CLOSURE TIMES:
150 E. ARROW HWY., SAN DIMAS, CA 91773	CASTLE	P.P.S. / CHRIS AGNEW	12/3/09	21:00 - 05:00
PH: (626) 930-9292 FAX: (626) 930-9220	PMT # F-22501	PH: (323) 465-9179		
CALIFORNIA LICENSE #792675	LOCATION:	PRODUCTION COMPANY: ABC		
PLANS DRAWN BY: BEN COLES	7TH STREET, OLIVE ST TO GRAND AVE	FILM L.A. CONTACT: HANS GROSZKRUGER		
TRAFFIC CONTROL PLANS DRAWN PER M.U.T.C.D. & 2009 W.A.T.C.H. MANUAL				

GENERAL NOTES:
1. DATE/TIME: PER CLOSURE DATES AND TIMES NOTED IN TITLEBLOCK
2. ALL SIGNING, STRIPING, AND TRAFFIC CONTROL DEVICES SHALL CONFORM TO THE (CURRENT) STATE OF CALIFORNIA DEPARTMENT OF TRANSPORTATION (CALTRANS) STANDARD PLANS AND STANDARD SPECIFICATIONS, CALIFORNIA M.U.T.C.D., AND ANY ADDENDUMS THERETO, AND AS SHOWN ON THESE PLANS. SYMBOLS AND ABBREVIATIONS USED ARE SHOWN ON CALTRANS STANDARD PLANS A10A&B, A20A–D, AND A24A–E.
3. THERE SHALL BE NO INTERFERENCE WITH TRAFFIC SIGNALS OR CROSSWALKS.
4. CONES SHALL BE 28" MINIMUM HEIGHT AND SHALL HAVE REFLECTORIZED SLEEVES FOR NIGHT WORK.
5. POLICE SHALL DIRECT TRAFFIC IF NECESSARY.

N

DWG REF #: 4

	HIGH LEVEL WARNING DEVICE
	TYPE II BARRICADE W/ SIGN
	FLASHING ARROW BOARD
	WORK AREA
	FLAGGER
	DELINEATION CENTERLINE

Permit #F00022501-B

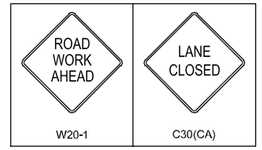

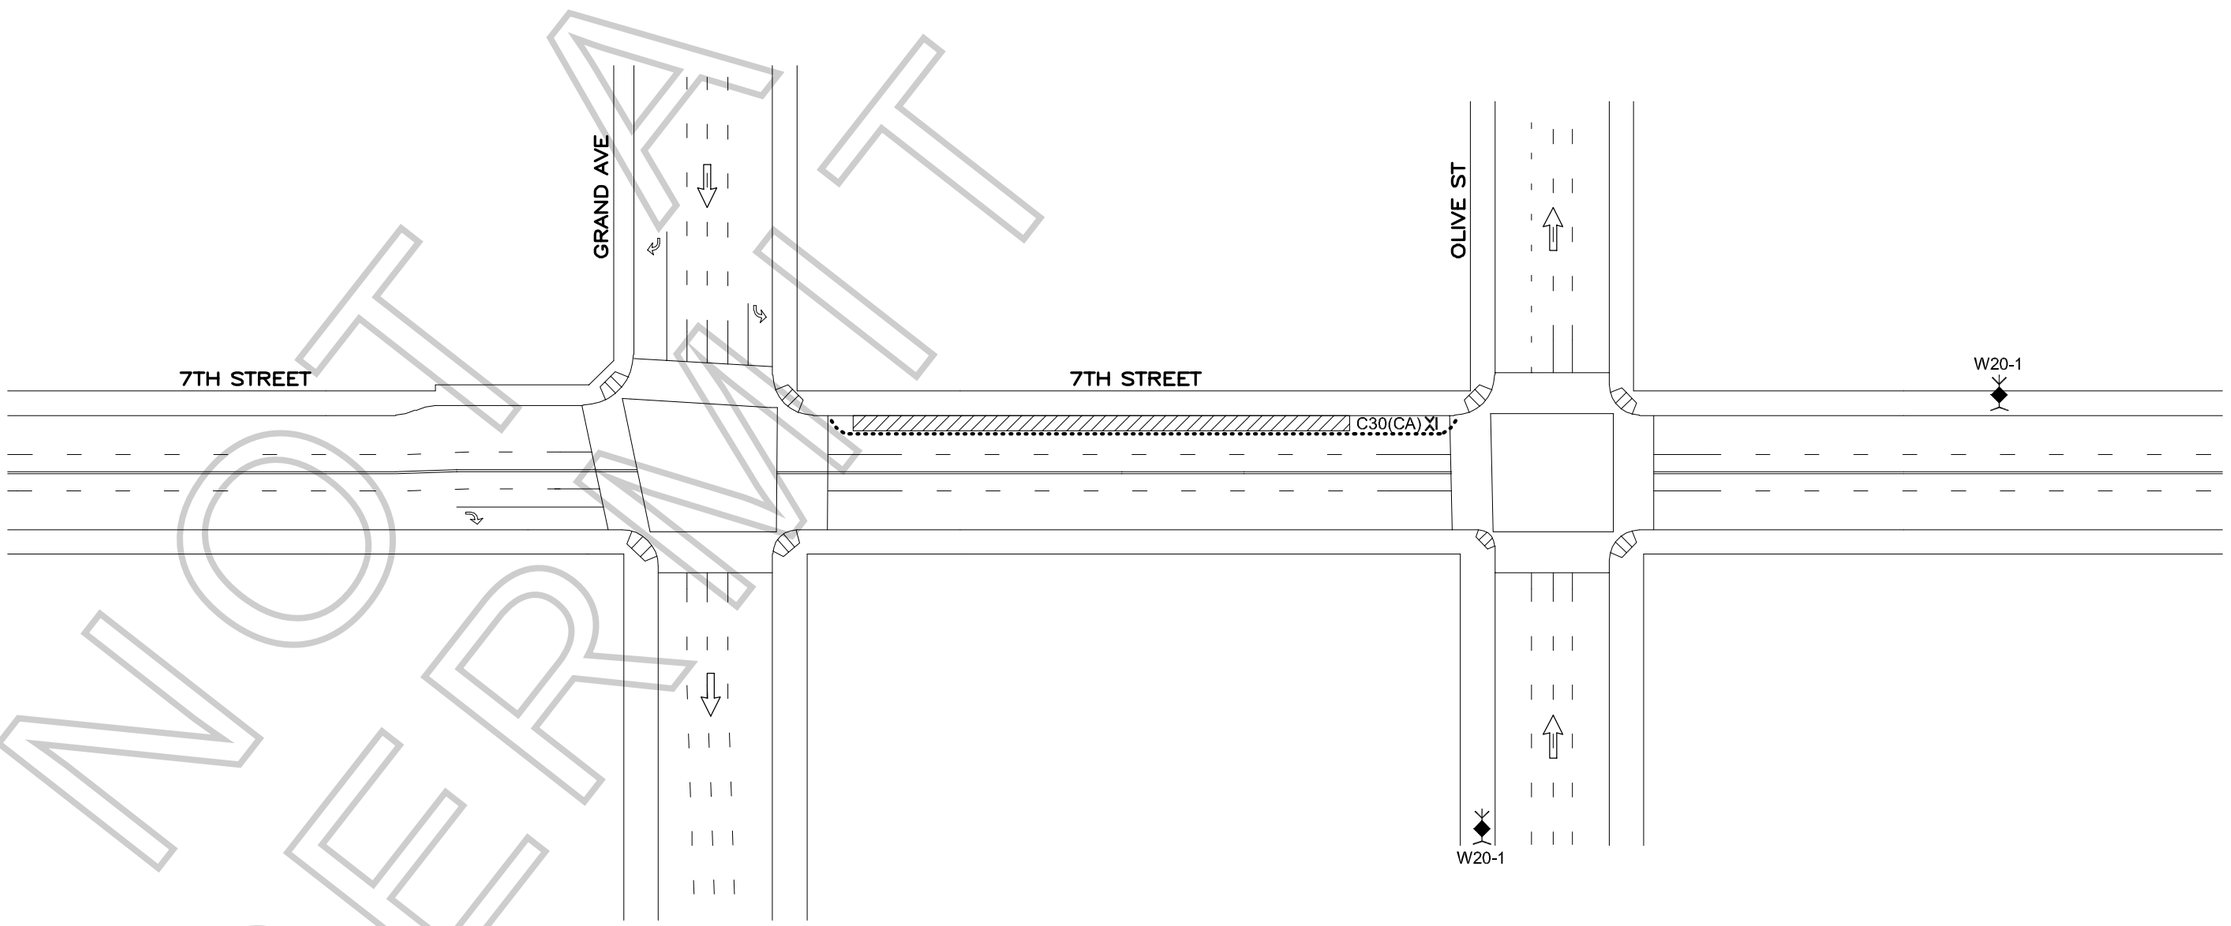

NOT A PERMIT

RIGHT OF WAY INC.	TRAFFIC CONTROL FOR:	LOCATION CONTACT:	CLOSURE DATES:	CLOSURE TIMES:
150 E. ARROW HWY., SAN DIMAS, CA 91773 PH: (626) 930-9292 FAX: (626) 930-9220 CALIFORNIA LICENSE #792675 PLANS DRAWN BY: BEN COLES TRAFFIC CONTROL PLANS DRAWN PER M.U.T.C.D. & 2009 W.A.T.C.H. MANUAL	CASTLE PMT # F-22501	P.P.S. / CHRIS AGNEW PH: (323) 465-9179	12/02/09	07:00
	LOCATION: 7TH STREET, OLIVE ST TO GRAND AVE	PRODUCTION COMPANY: ABC FILM L.A. CONTACT: HANS GROSZKRUGER	12/04/09	05:00

GENERAL NOTES:
1. DATE/TIME: PER CLOSURE DATES AND TIMES NOTED IN TITLEBLOCK
2. ALL SIGNING, STRIPING, AND TRAFFIC CONTROL DEVICES SHALL CONFORM TO THE (CURRENT) STATE OF CALIFORNIA DEPARTMENT OF TRANSPORTATION (CALTRANS) STANDARD PLANS AND STANDARD SPECIFICATIONS, CALIFORNIA M.U.T.C.D., AND ANY ADDENDUMS THERETO, AND AS SHOWN ON THESE PLANS. SYMBOLS AND ABBREVIATIONS USED ARE SHOWN ON CALTRANS STANDARD PLANS A10A&B, A20A–D, AND A24A–E.
3. THERE SHALL BE NO INTERFERENCE WITH TRAFFIC SIGNALS OR CROSSWALKS.
4. CONES SHALL BE 28" MINIMUM HEIGHT AND SHALL HAVE REFLECTORIZED SLEEVES FOR NIGHT WORK.
5. POLICE SHALL DIRECT TRAFFIC IF NECESSARY.

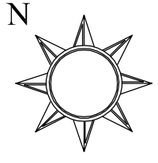

DWG REF #: 3

	HIGH LEVEL WARNING DEVICE
	TYPE II BARRICADE W/ SIGN
	FLASHING ARROW BOARD
	WORK AREA
	FLAGGER
	DELINEATION CENTERLINE

Permit #F00022501-B

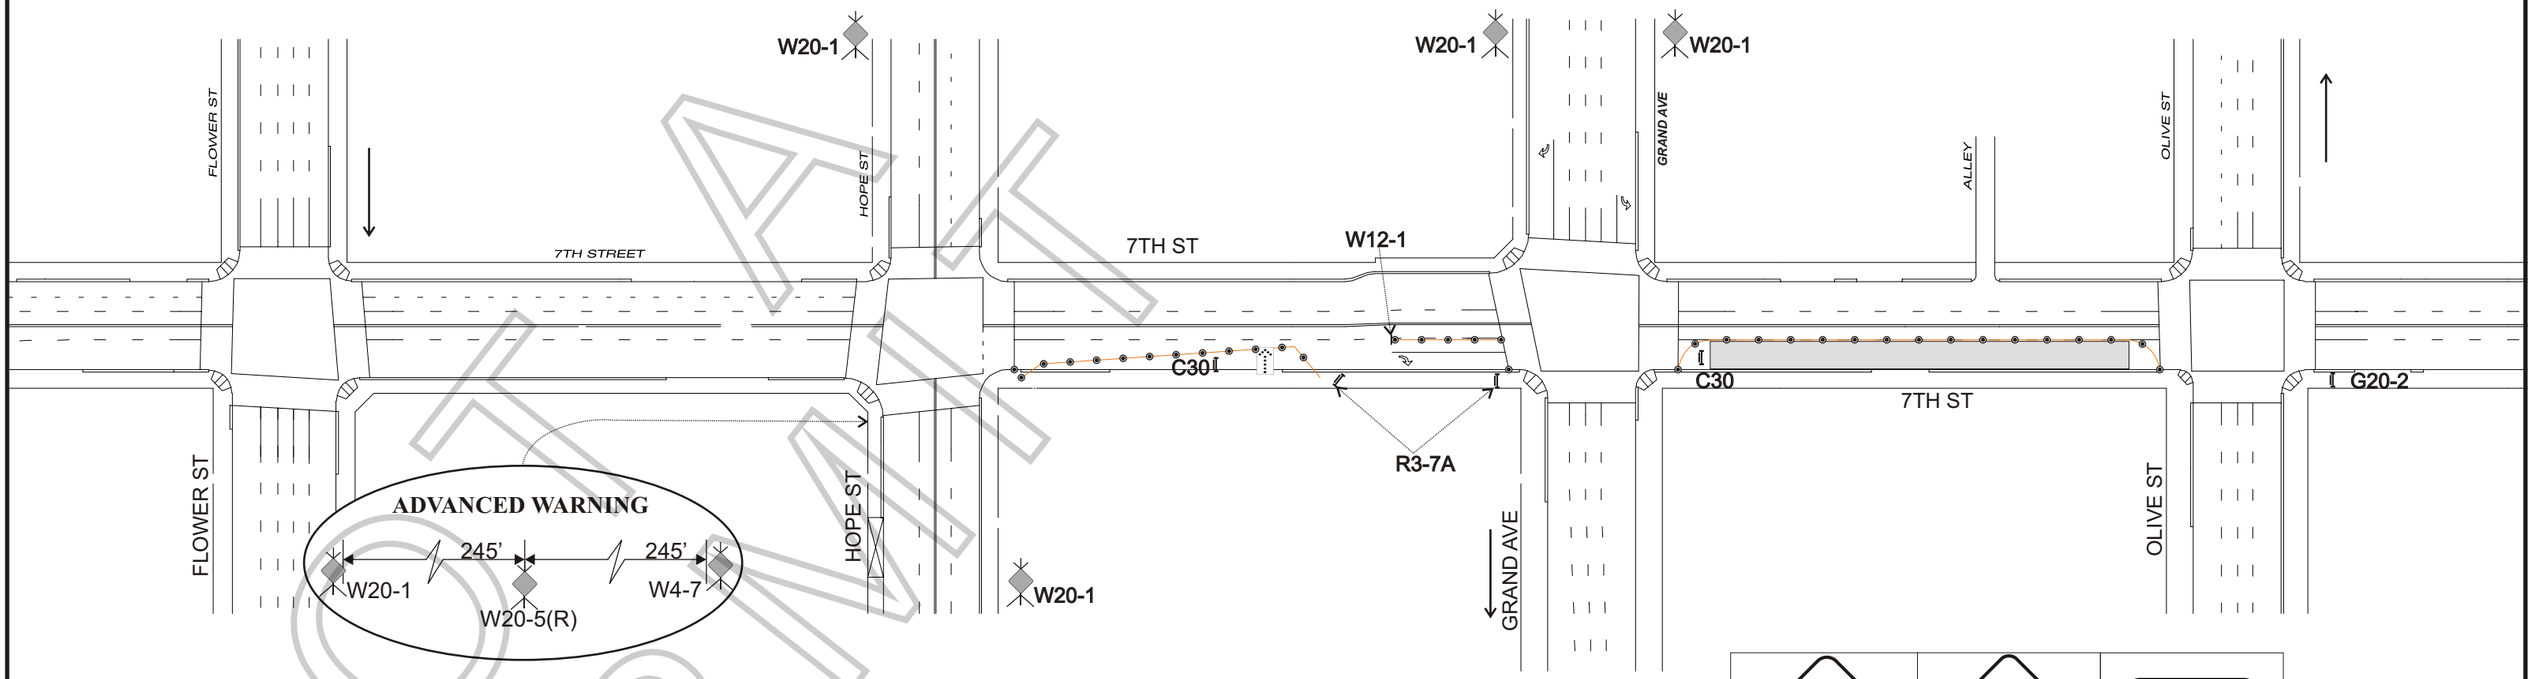

NOT FOR PERMIT

1. **DATE/TIME: 12/03/09 FROM 21:00 - 05:00 HOURS**
2. ALL SIGNING, STRIPING, AND TRAFFIC CONTROL DEVICES SHALL CONFORM TO THE (CURRENT) STATE OF CALIFORNIA DEPARTMENT OF TRANSPORTATION (CALTRANS) STANDARD PLANS AND STANDARD SPECIFICATIONS, CALIFORNIA MUTCD, AND ANY ADDENDUMS THERETO, AND AS SHOWN ON THESE PLANS, SYMBOLS AND ABBREVIATIONS USED ARE SHOWN ON CALTRANS STANDARD PLANS A10A&B, A20A-D, AND A24A-E.
3. THERE WILL BE NO INTERFERENCE WITH TRAFFIC SIGNALS OR CROSSWALKS
4. CONES WILL BE 28" MINIMUM HEIGHT AND HAVE REFLECTORIZED SLEEVES FOR NIGHT WORK.
5. POLICE WILL DIRECT TRAFFIC IF NECESSARY.

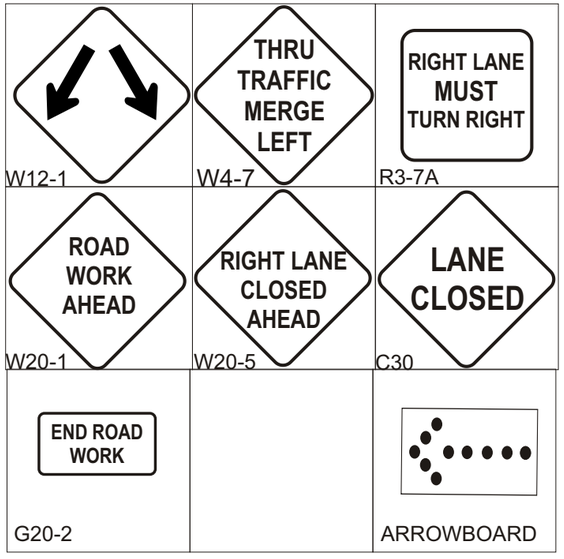

RIGHT OF WAY INC	TRAFFIC CONTROL FOR:	PROJECT LOCATION:	LOCATION CONTACT:
150 E. ARROW HWY., SAN DIMAS, CA 91773 PH: (626) 930-9292 - FAX: (626) 930-9220 CA LIC #792675 PLANS DRAWN BY: STEVE OSBORN TRAFFIC CONTROL PLANS ARE DRAWN PER MUTCD & 2009 WATCH MANUAL	CASTLE PMT# F22501 ABC	7TH ST GRAND AVE - OLIVE ST CITY OF LOS ANGELES, CA	P.P.S. / CHRIS AGNEW PHONE: (323) 465-9179 **FILM LA CONTACT**: HANS GROSZKRUGER

LEGEND:	
WORK AREA CLOSURE	TYPE I BARRICADE W/SIGN
CONE PATTERN DELINEATION	CONSTRUCTION WARNING SIGN

DWG # 1

SPECIAL FILMING CONDITIONS
RESIDENTIAL/COMMERCIAL AREAS OF
DOWNTOWN METROPOLITAN LOS ANGELES

The Special Filming Conditions described below will be included in the terms and conditions of permits issued for filming in this area and are in addition to the standard terms and conditions applicable to filming permits generally. While these Special Filming Conditions will be included as terms if a permit for filming in this area is issued, they are not intended to, and do not, establish the criteria or standards for determining whether or not a particular permit (or permits) will be issued for this area. The decision whether or not a particular permit (or permits) will be issued is vested in the discretion of the appropriate City or County department or their designees (including FilmL.A., Inc.), to be exercised consistent with public health, safety and general welfare, and applicable land-use ordinances.

The Downtown Los Angeles Central Business District is occupied by commercial/industrial businesses, as well as residential properties. There are also many popular hotels in the downtown area frequented by visitors taking advantage of our city's cultural, historical and recreational venues.

In order to better balance the concerns of business/commerce and provide for the residential aspects of this area of Los Angeles, FilmL.A. has developed the following Special Filming Conditions. Your cooperation in adhering to the Conditions will ensure the industry's continued access to these vitally important filming sites.

NOTE: THE FOLLOWING SPECIAL FILMING CONDITIONS DO NOT APPLY TO THOSE AREAS ZONED AS "LIGHT MANUFACTURING/PARKING" OR "HEAVY MANUFACTURING".

- **All filming activities (including parking of production equipment, cast/crew parking, catering, and preparation/strike) within 200 feet of any residential building (including hotels) are not permitted between the hours of 10 p.m. and 7 a.m. unless first approved by FilmL.A.** through the approved Filming Survey procedure and indicated on the permit.

- **Low level helicopter activity within ½ of a mile of residential buildings and taking place between the hours of 10:00 p.m. and 7:00 a.m. will not be allowed.**

- **All low-flying helicopter work in the vicinity of buildings, especially residential structures, requires the Federal Aviation Administration (FAA) reviewed and accepted plan of activities also to be filed with FilmL.A.**

- **Notification of the representatives of residents, merchants and businesses within 500 feet of all filming activities should be done 48 hours in advance of filming or substantial prep work, time permitting.** Additional notification beyond a distance of 500 feet may be required for permits requesting extraordinary filming activities, to be determined by FilmL.A.

- **Due to the congestion from normal commuter traffic, Intermittent Traffic Control (ITC) is generally not permitted on weekdays between the hours of 7:00 a.m. - 9:00 a.m. and 3:00 p.m. - 7:00 p.m.**

- **Production companies are required to completely remove all trash, food, cardboard boxes, etc.** from the general vicinity at the end of each filming day. Food should **NOT** be given directly to the homeless persons in the area; if a production company wishes to donate food, it

FilmL.A. Inc. NOT A PERMIT

should be delivered to missions or groups in the area which are designated and sanctioned to distribute food and other supplies to the homeless. Production companies will be held responsible for the actions of catering companies contracted to provide food for cast and crew.

- **All of the Special Conditions referenced herein apply to filming in or near the 2nd and 3rd Street tunnels.** All filming activities within the tunnels between the hours of 10:00 p.m. and 7:00 a.m. must be contained to areas at least 100 feet from tunnel openings, unless signature approval is obtained from affected residential buildings near the tunnel entrances, and indicated on the permit. The activities may not be audible beyond tunnel openings, and lighting may not illuminate or affect any nearby buildings.

In addition to the conditions referenced above, production companies must adhere to the following conditions when filming on Lower Grand Avenue between General Thaddeus Kosciusko (GTK) Way and 4th Street:

- **The walls of Lower Grand Avenue are private property** and may not be dressed, painted, or used in any way unless permission is granted by the representative of the affected property. The following are the names and phone numbers of the most affected building representatives:

o Museum of Contemporary Art (MOCA)	Cari Stafford	213.621.2766
o One California Plaza, (Maguire Properties)	Natalie Park	213.687.2284
o Two California Plaza, (Maguire Properties)	Natalie Park	213.687.2284
o Wells Fargo Center (Maguire Properties)	Holly Mattan	213.253.4297
o Omni Hotel	Dan Pietrowski	213.617.3300
o Museum Tower & Grande Promenade	Aaron Bazile	213.229.9777
o Angelus Plaza	Joan Marke	213.623.4352

- **Blocking of loading docks or parking garage entrances and exits is strictly prohibited.**

- **No special effects, including smoke, steam or fog may occur on Lower Grand Avenue** without first obtaining clearance from the appropriate building contacts and maintenance engineers. Contact must be made at least **48 hours prior** to the proposed effect(s) unless appropriate, prior notifications to designated property management representatives have been made.

- **Generators may not be placed on the enclosed portion of Lower Grand Avenue. Suggested areas for generator placement are:**

1. the curb lane of 4th Street at least 200 ft east of Lower Grand Avenue;
2. the curb lane of 4th Street west of Lower Grand Avenue beyond the left turn lane; or
3. the center of Lower Grand Avenue directly under the openings to Upper Grand Avenue.

- **Companies must obtain property contact approval prior to covering or removing any building signage** and must replace removed/covered signs with temporary signage similar to the originals. If directional or street signage is removed, the production company must provide **complete directional signage** in the surrounding area, with emphasis on alternate parking entrances and exits. **Street signs may only be removed with FilmL.A. approval.**

- **Any filming activities requested and approved with less than 48-hour notification may not interfere with other ongoing activities in the area.**

FILMLA NOT A PERMIT